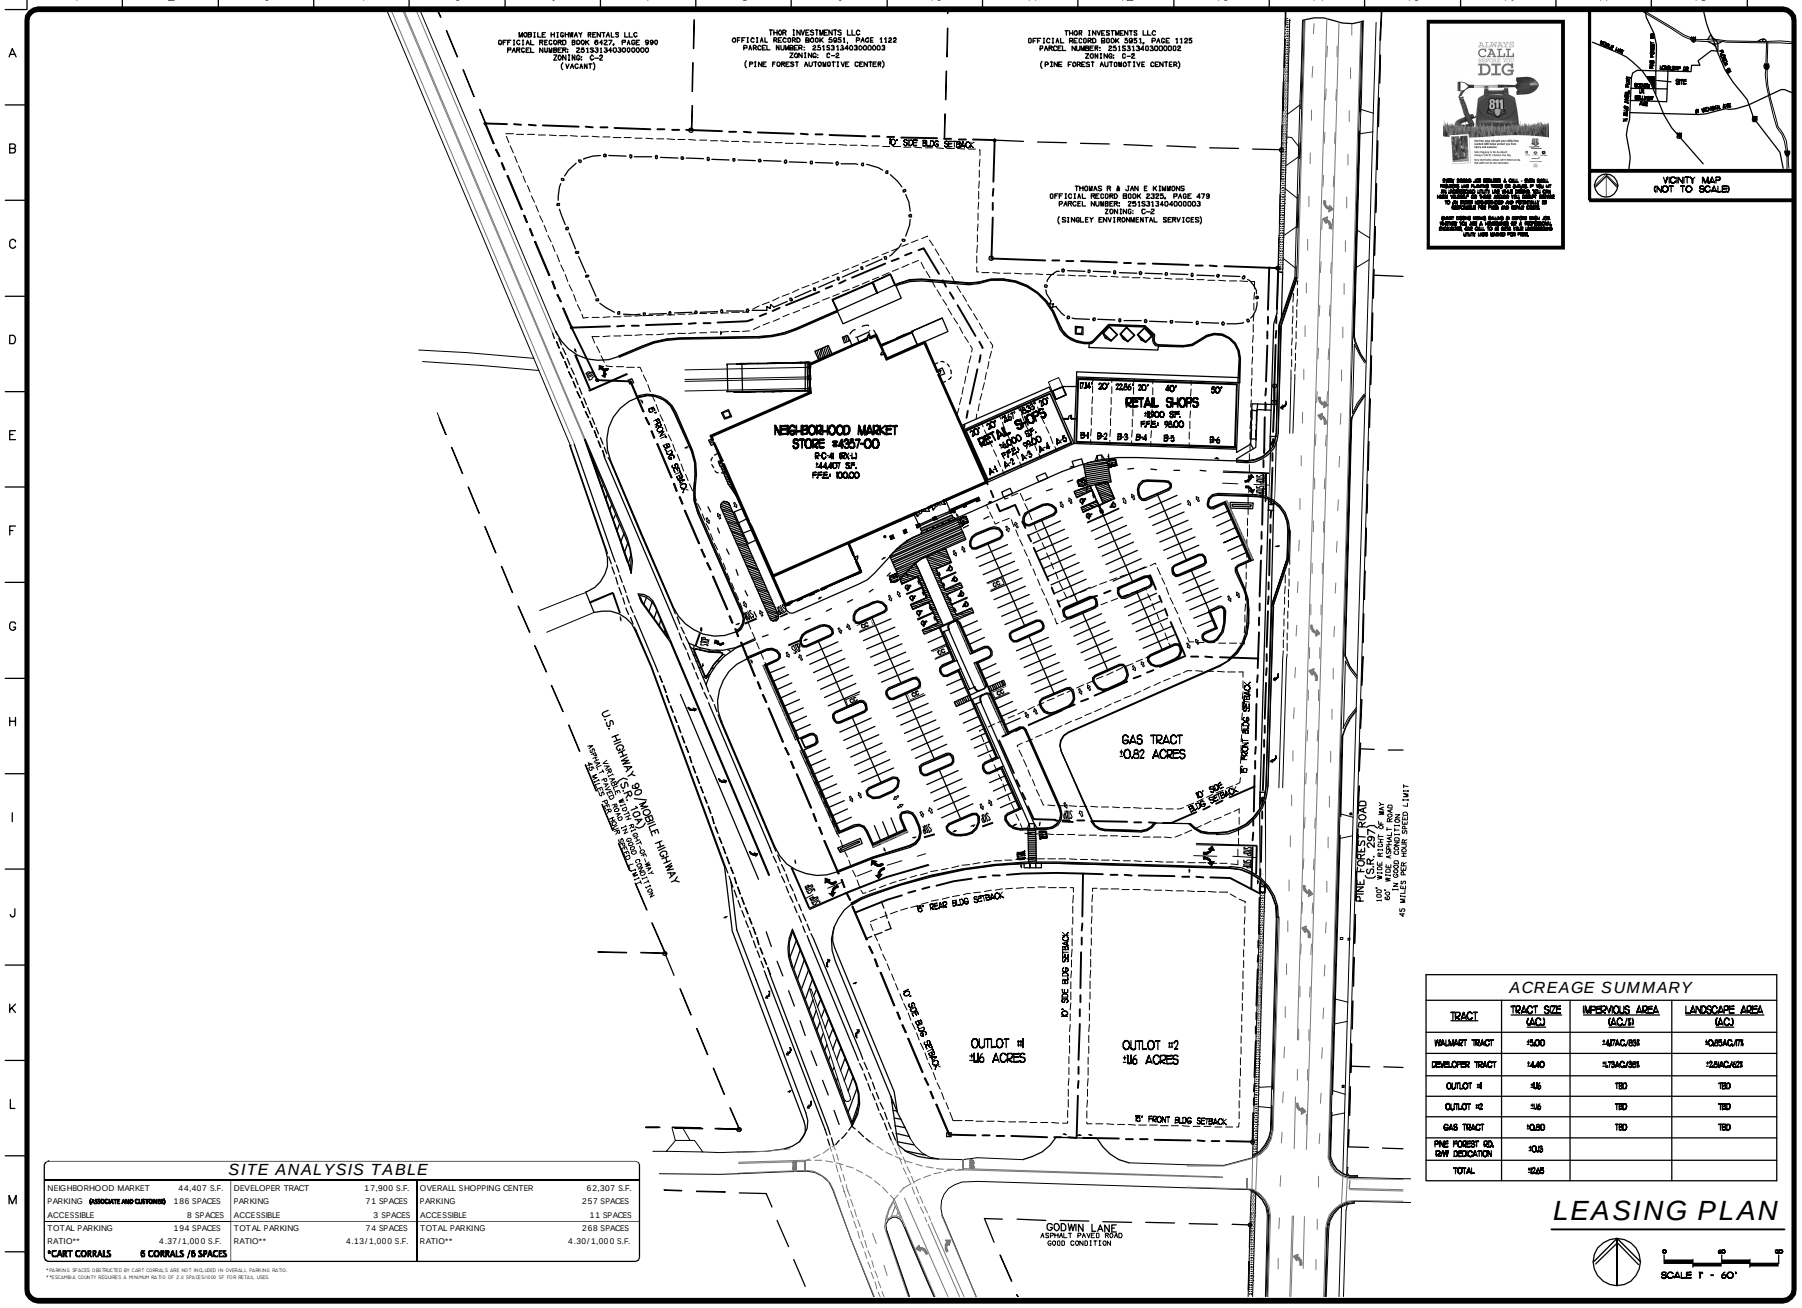

REVISIONS	BY
REVISION 01 09/03/2003	

FREELAND and KAUFFMAN, INC.
Engineers • Landscape Architects
2009 West Stone Avenue
Greenville, South Carolina 29609
864-233-5497
fax 864-233-9915

PRELIMINARY NOT FOR CONSTRUCTION

PINE FOREST CORNERS
(NEIGHBORHOOD MARKET #4357)
ESCAMBIA COUNTY, FLORIDA
BRIGHT-MEYERS PENSACOLA, LLC
5901 CLEREDGE DRIVE, SUITE 220
ATLANTA, GA 30328 TEL: (404) 252-1499

Walmart

DRAWN TBM
CHECKED MB
DATE 8/4/03
SCALE 1" = 60'
SHEET --
OF 01 SHEETS